

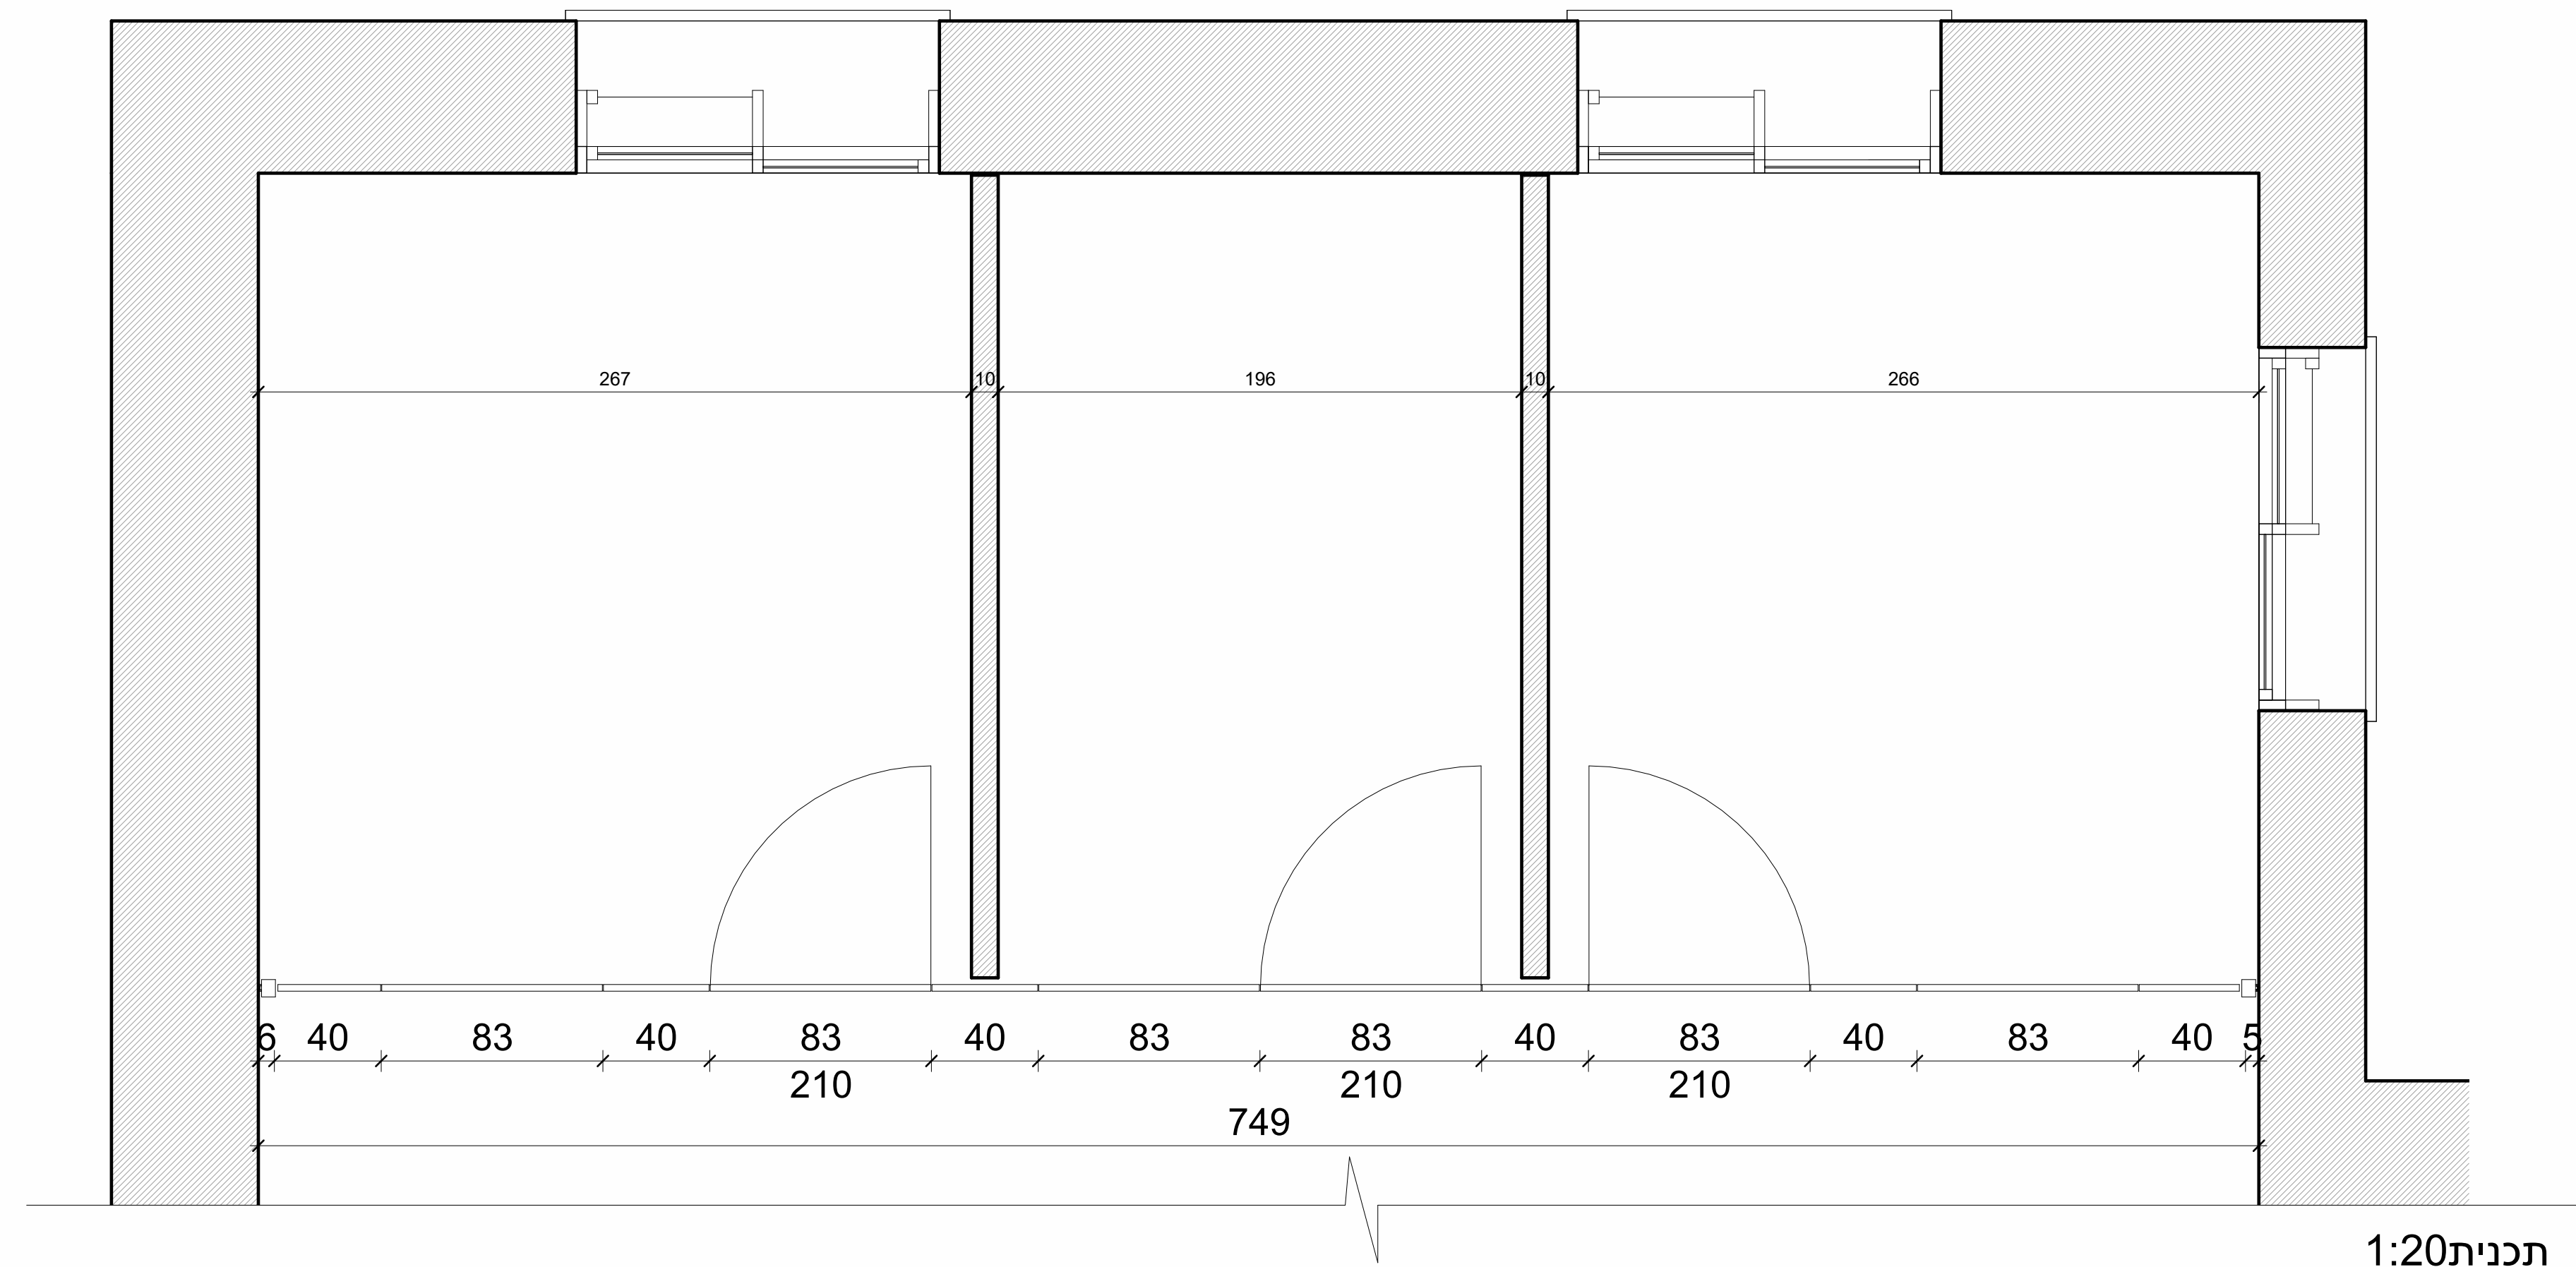


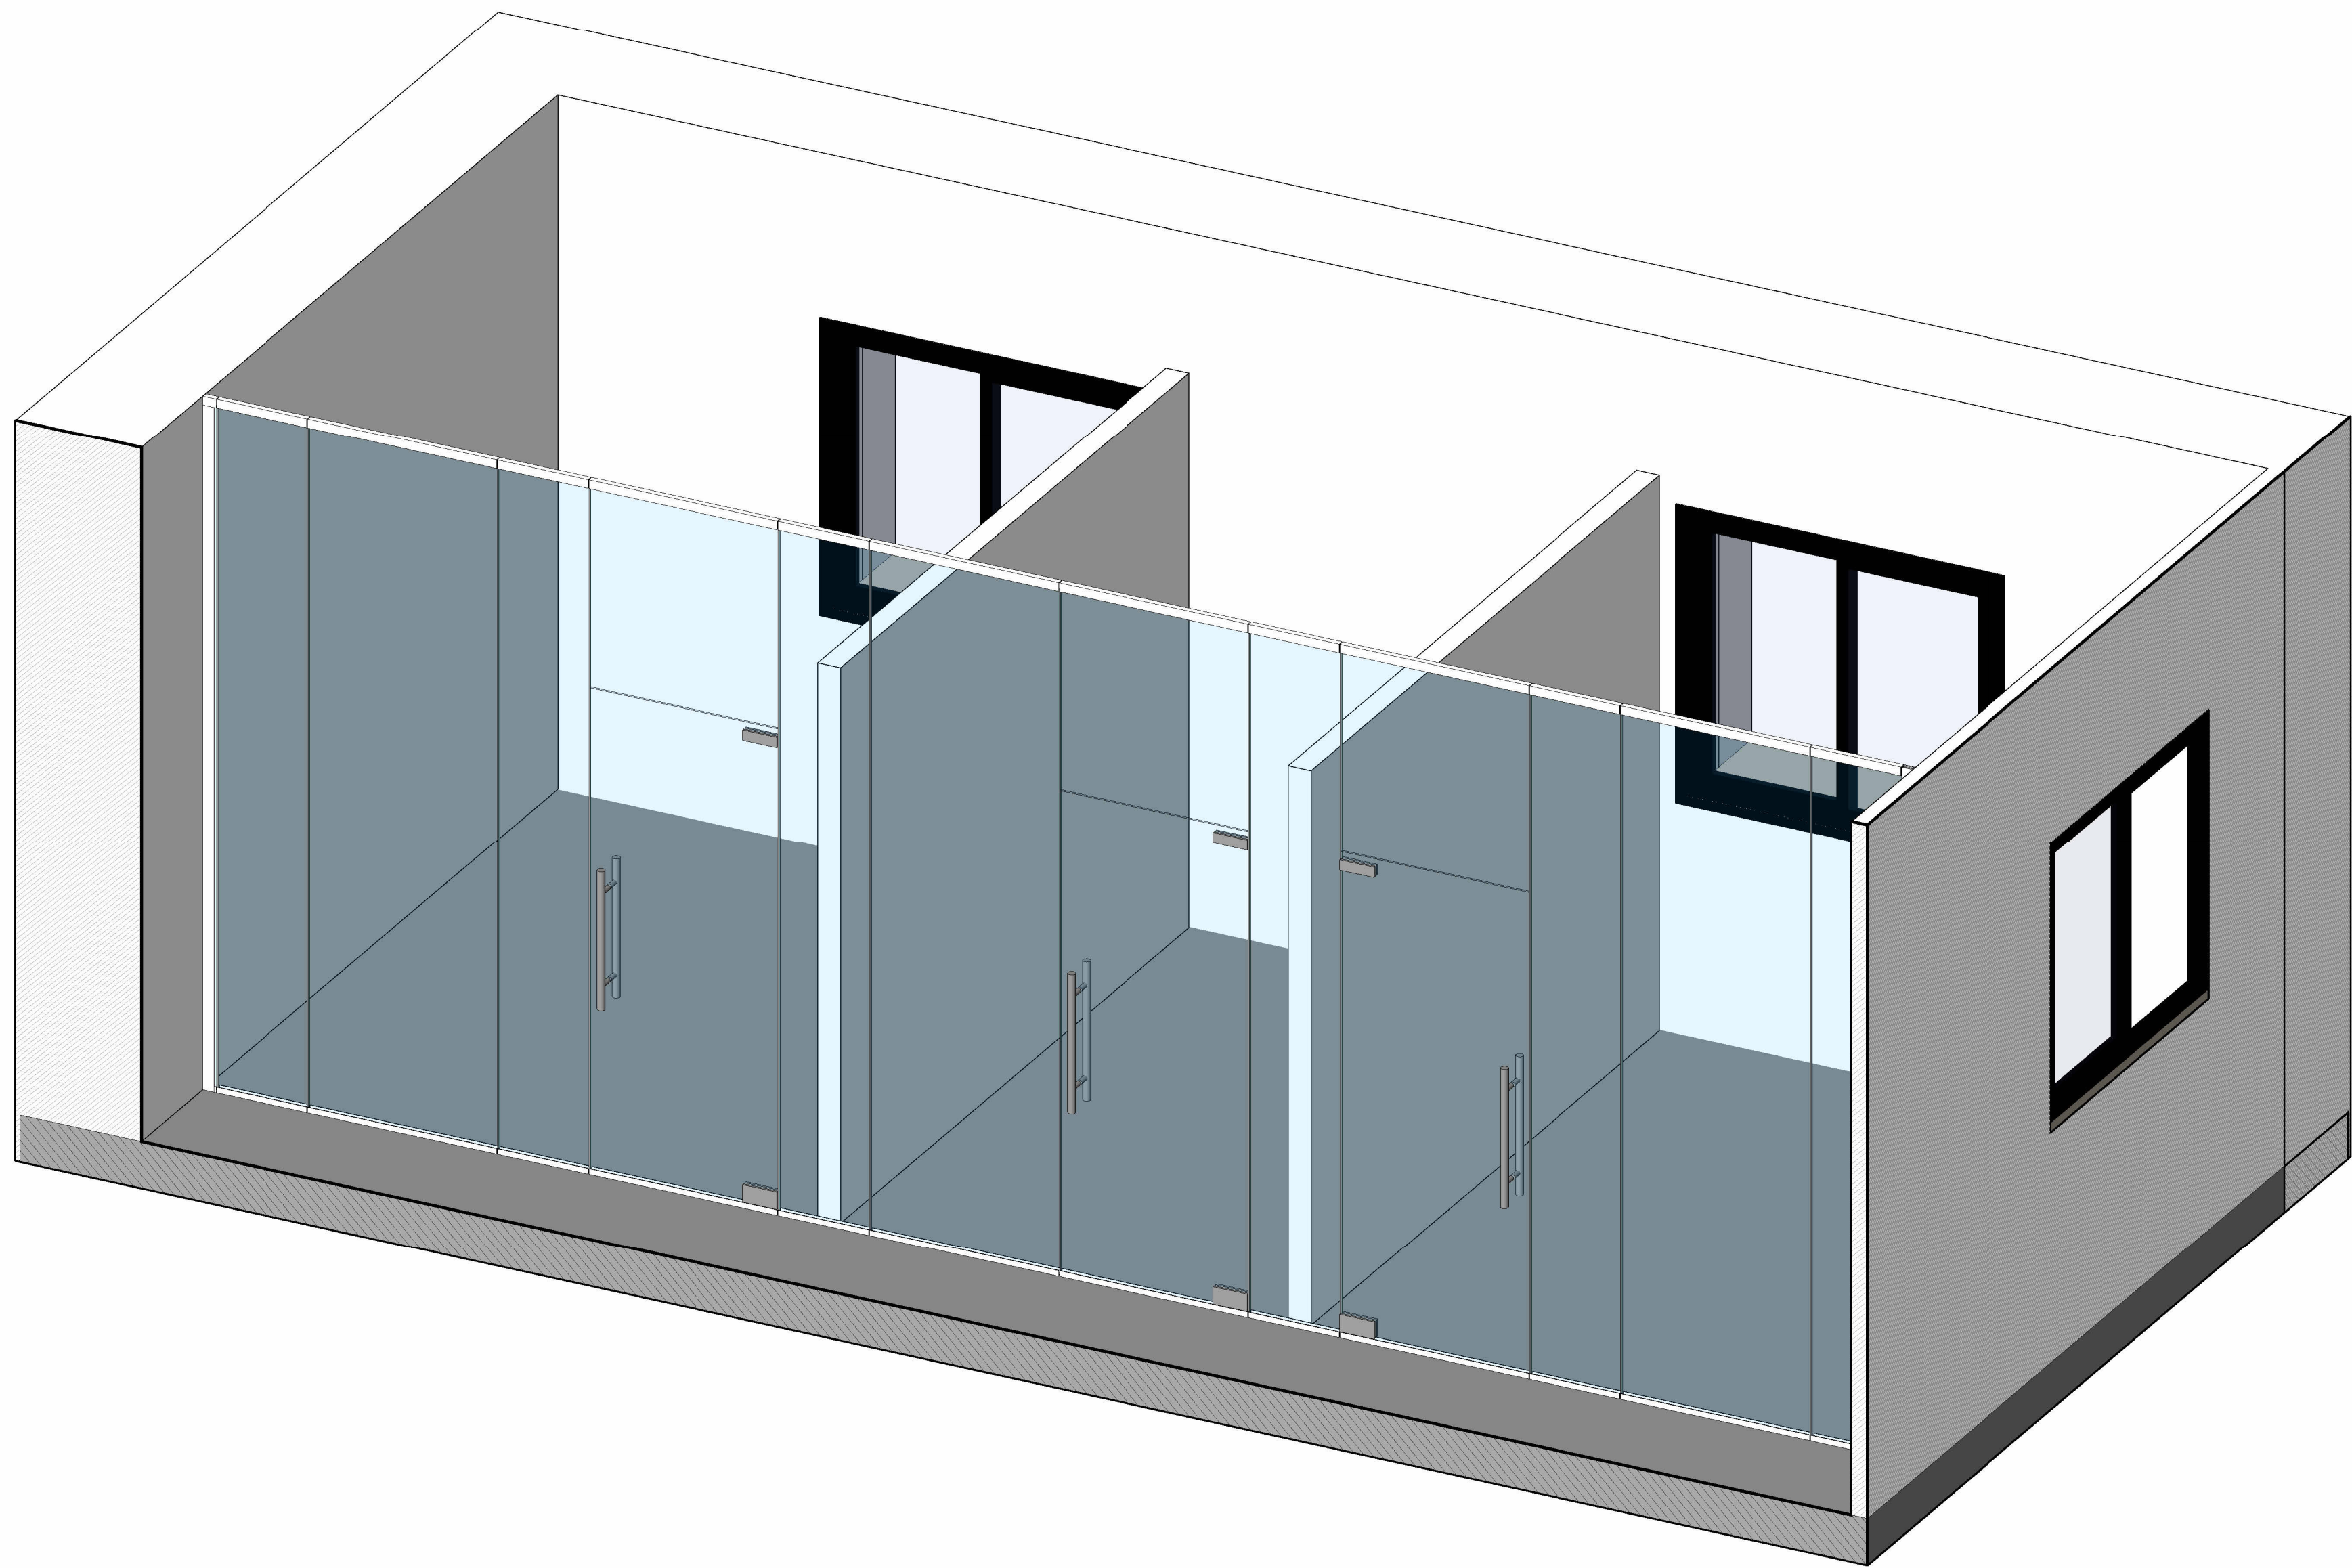

תכנית 1:20

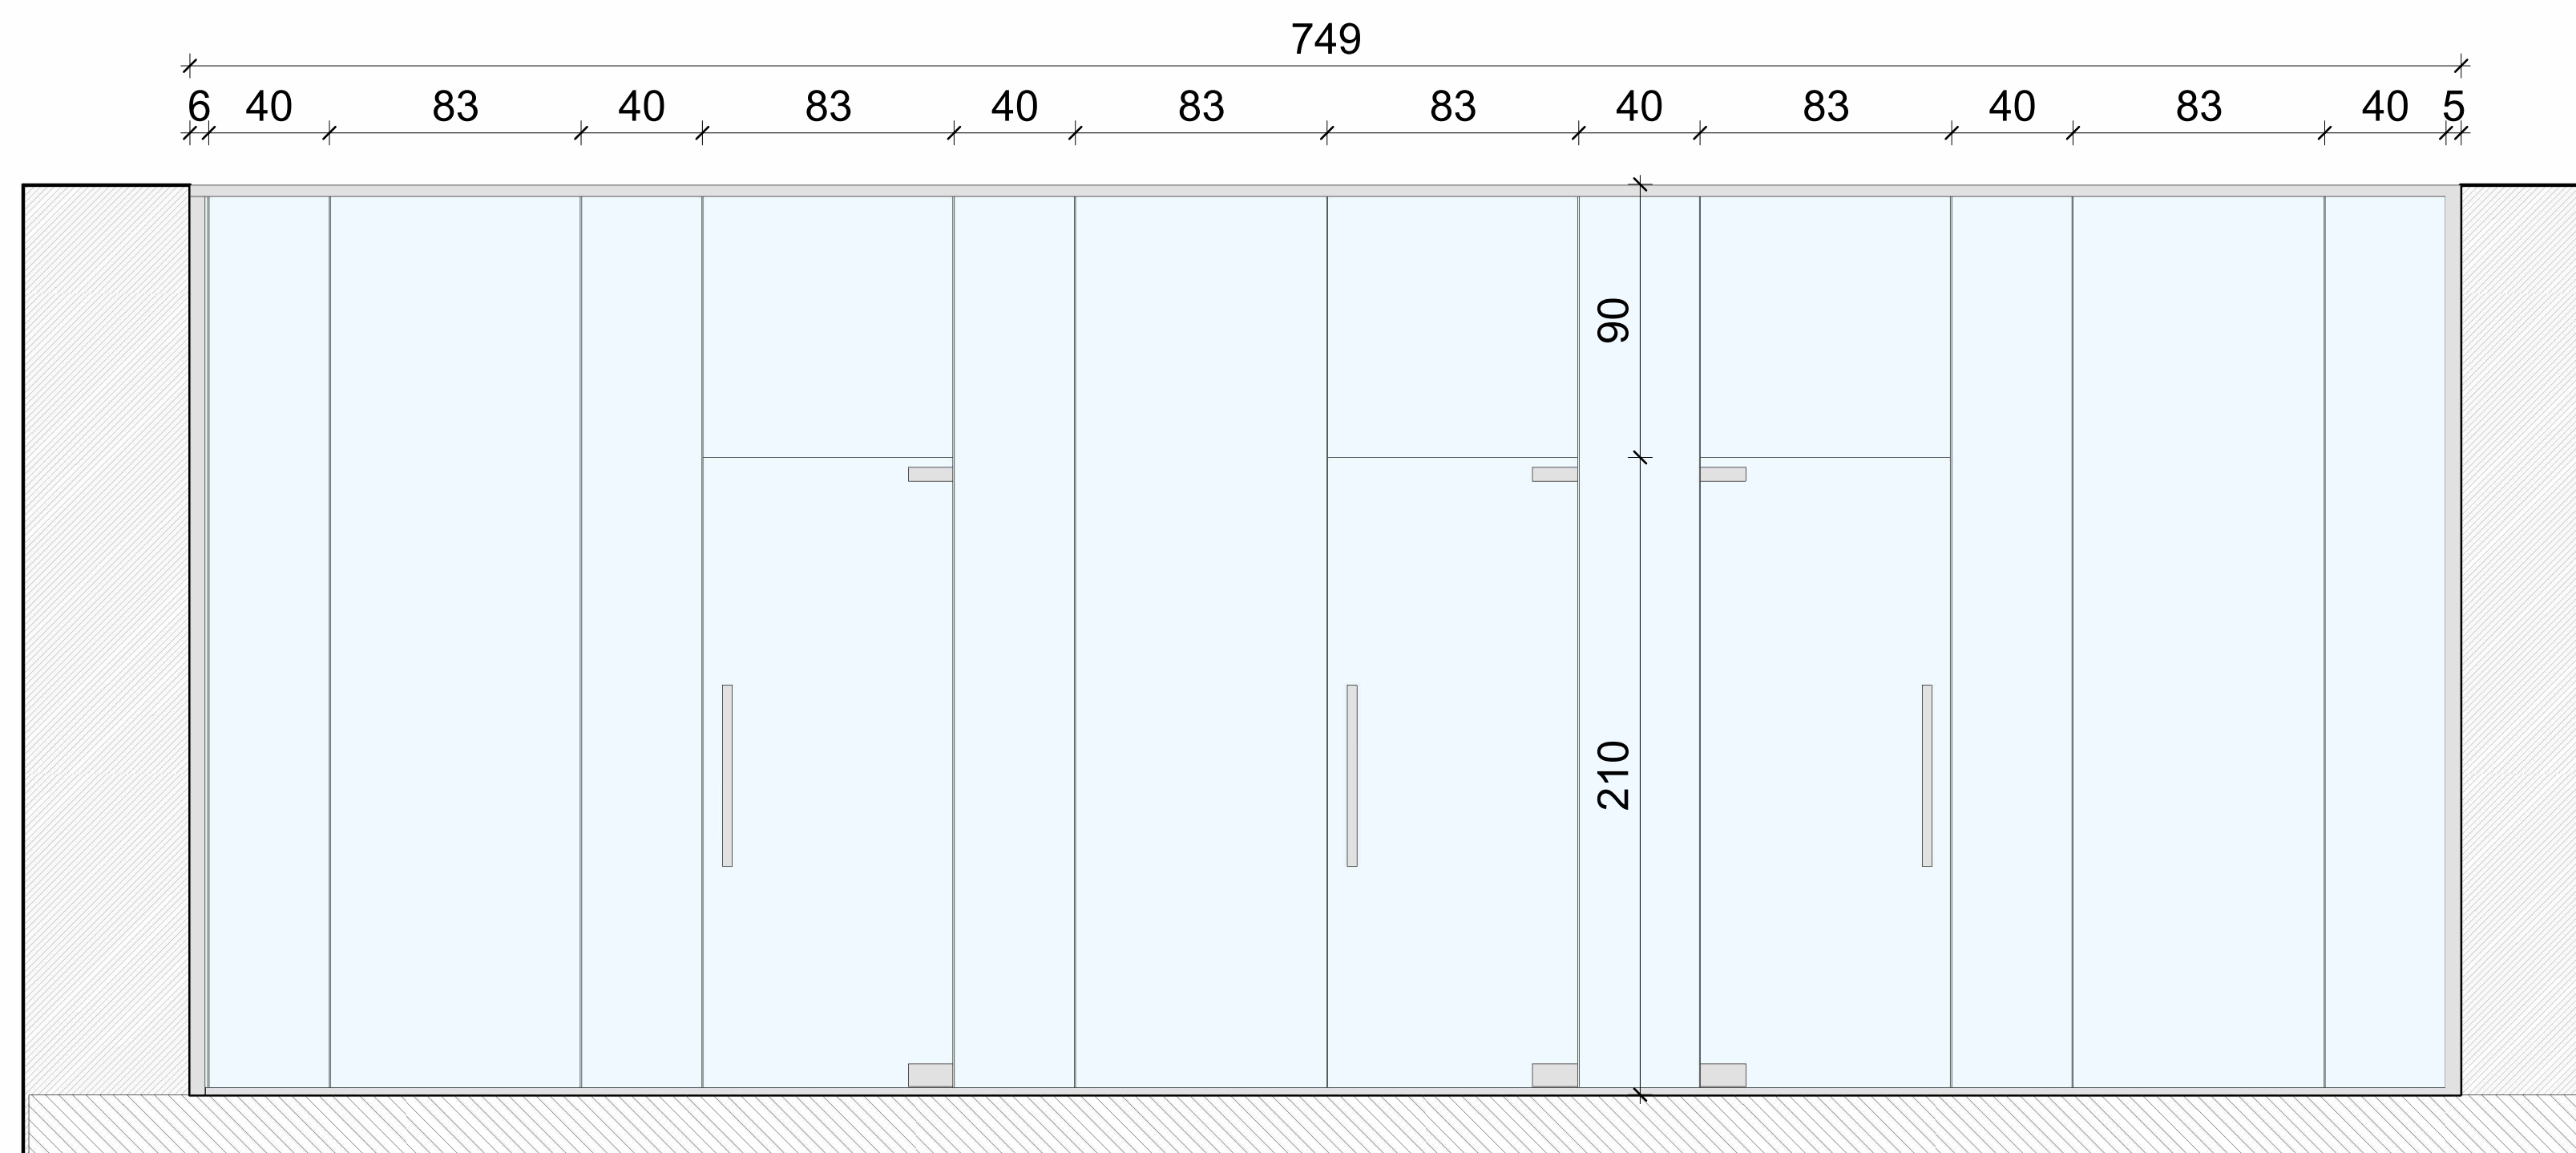

פריסה 1:20